© Copyright 2013 - Cities Edge, LLC. - All Rights Reserved
DRAWN BY:
CHECKED BY:

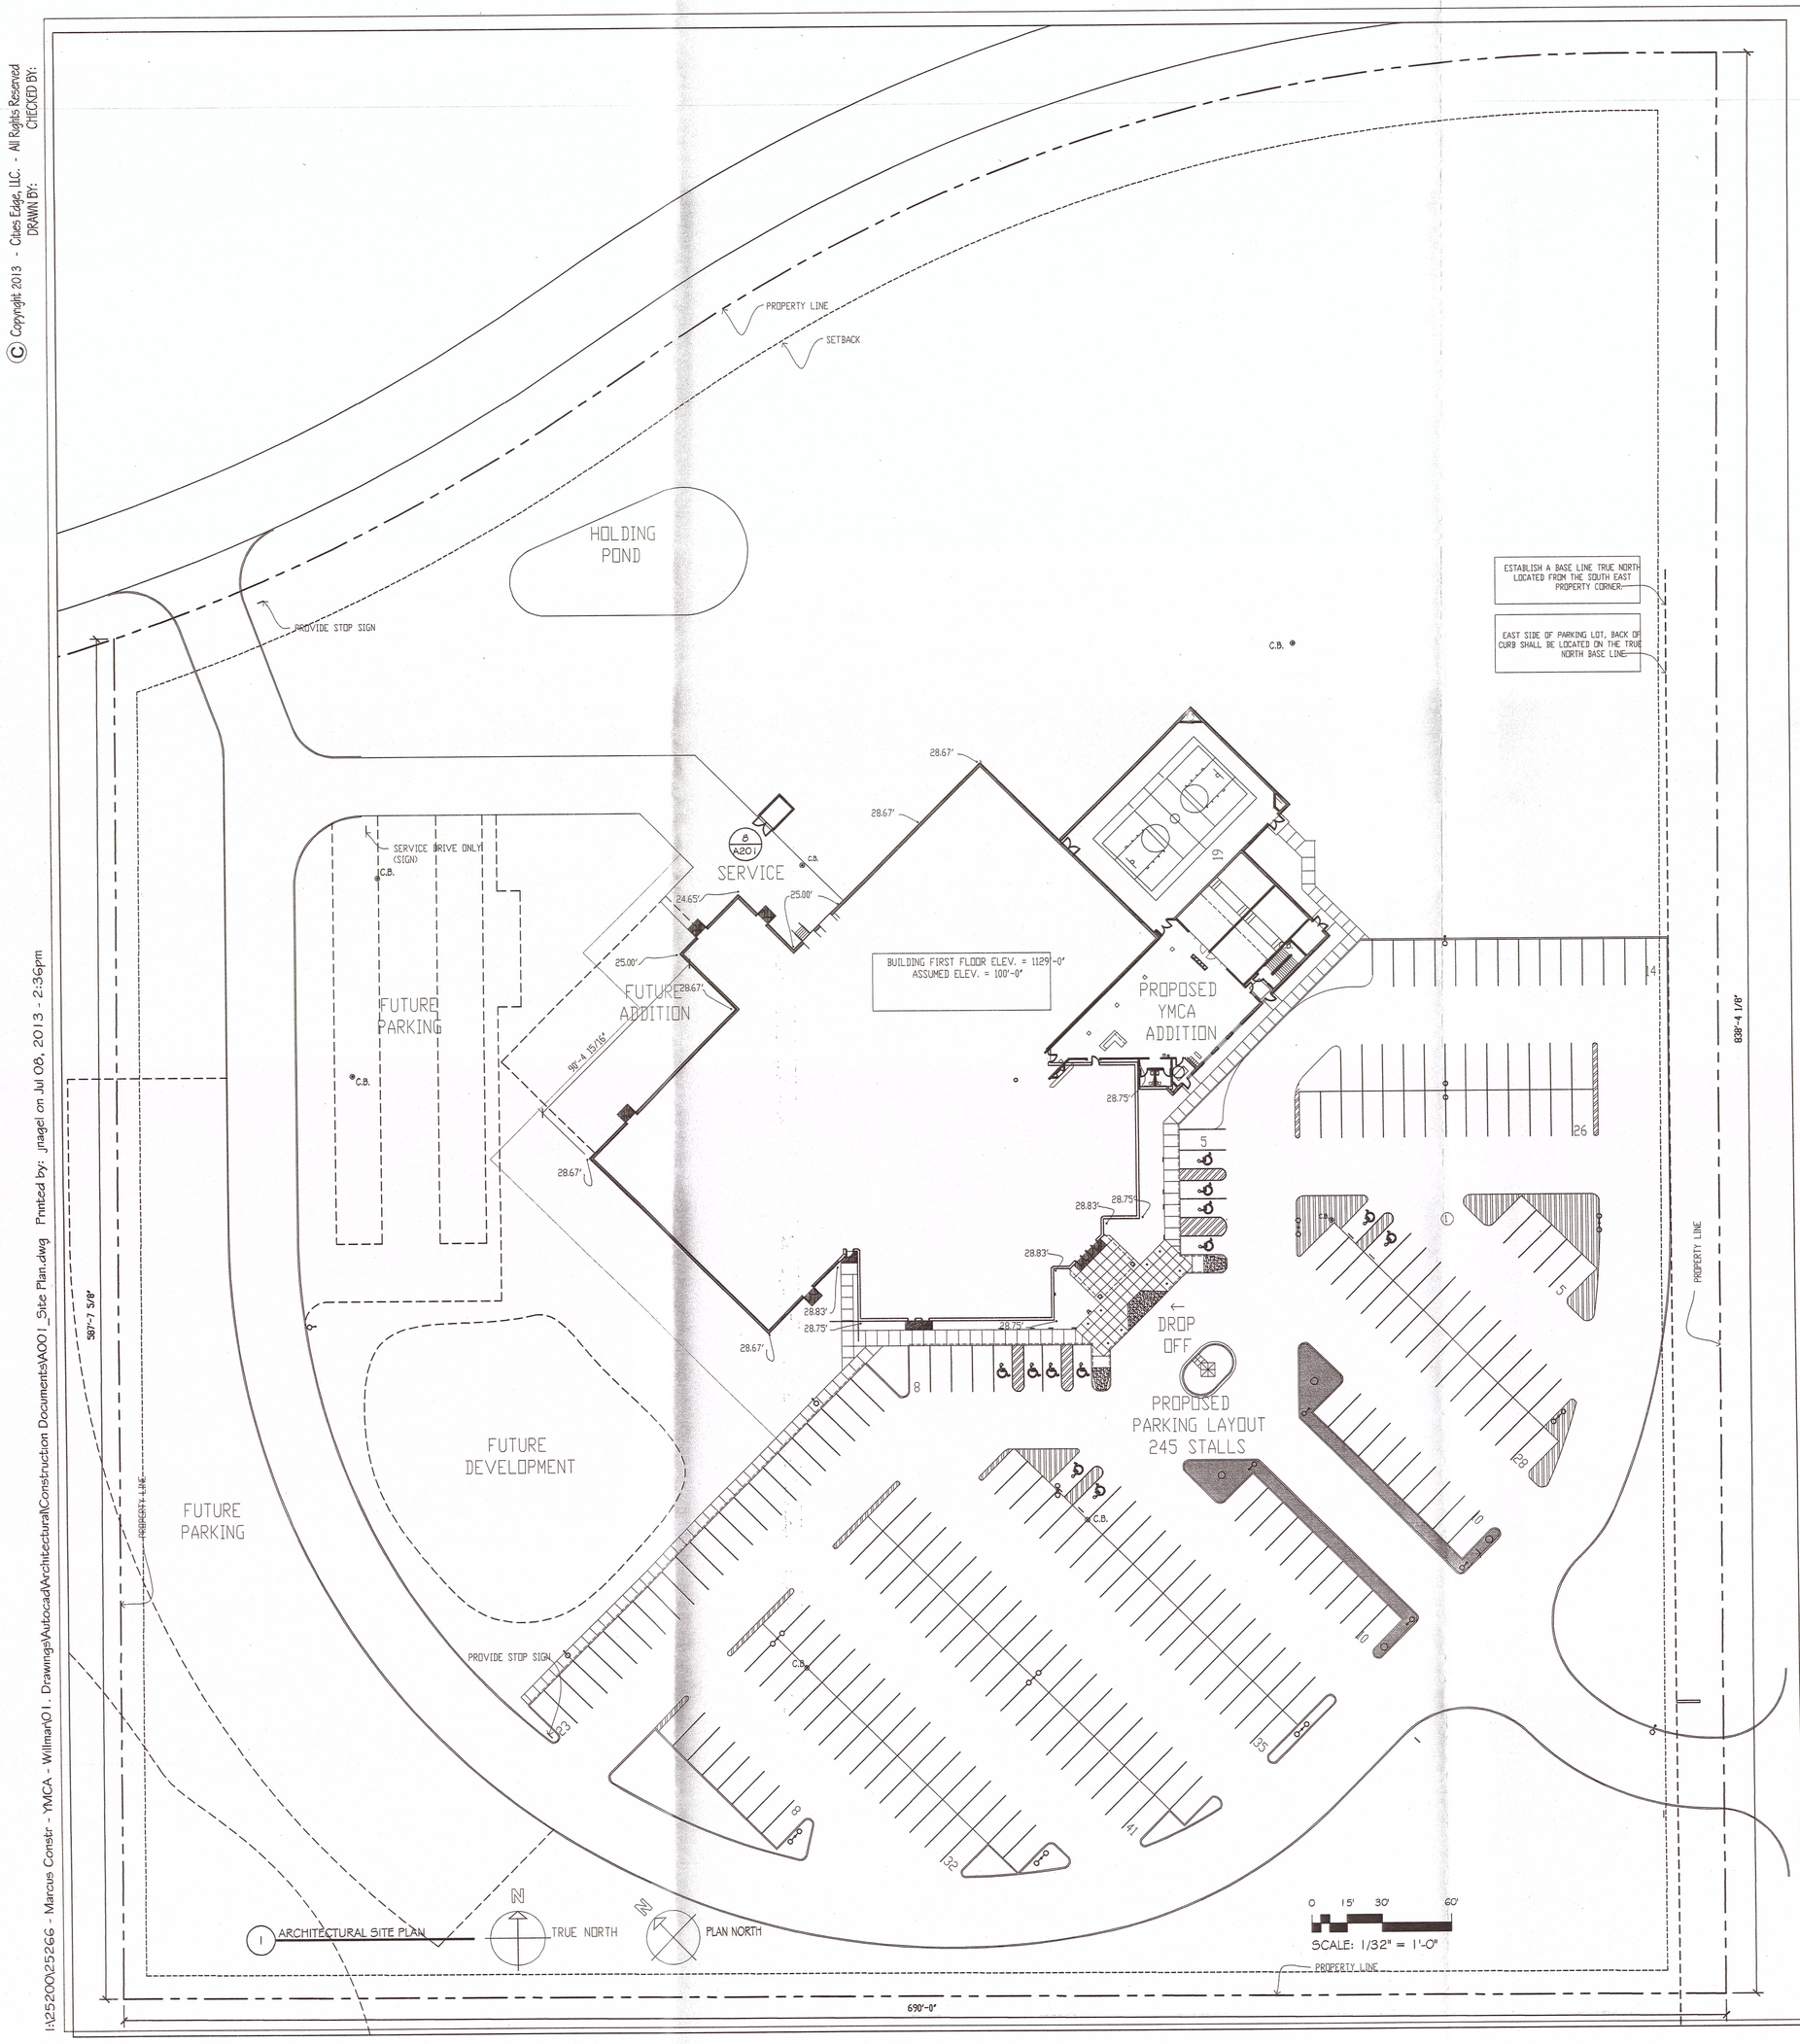

1 ARCHITECTURAL SITE PLAN

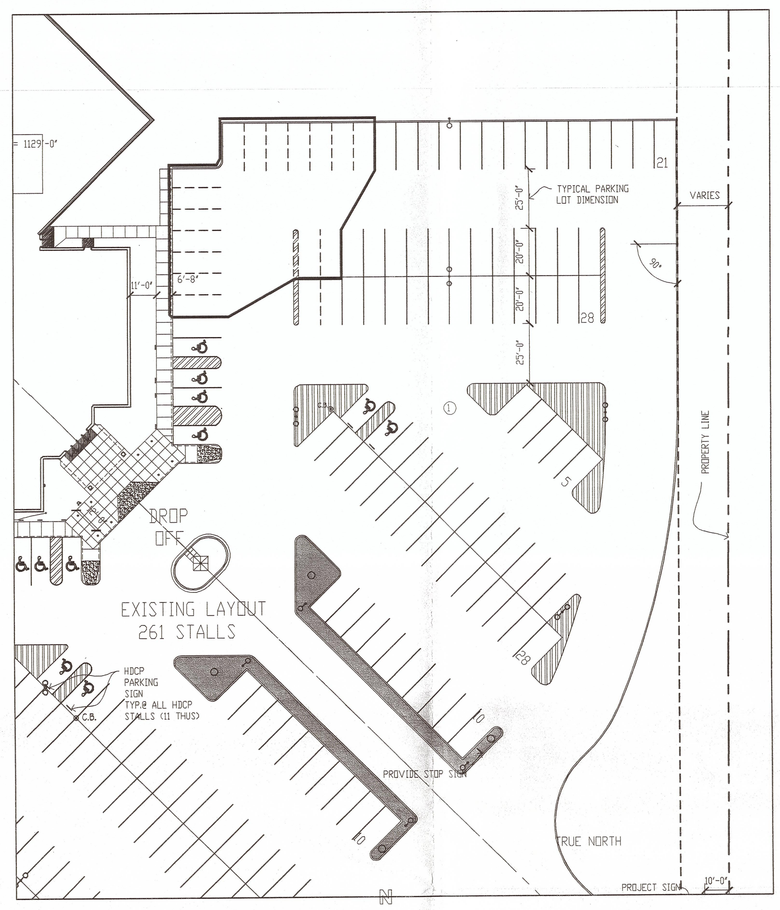

2 EXISTING SITE PLAN
SHOWING SPACES LOST DUE TO ADDITION

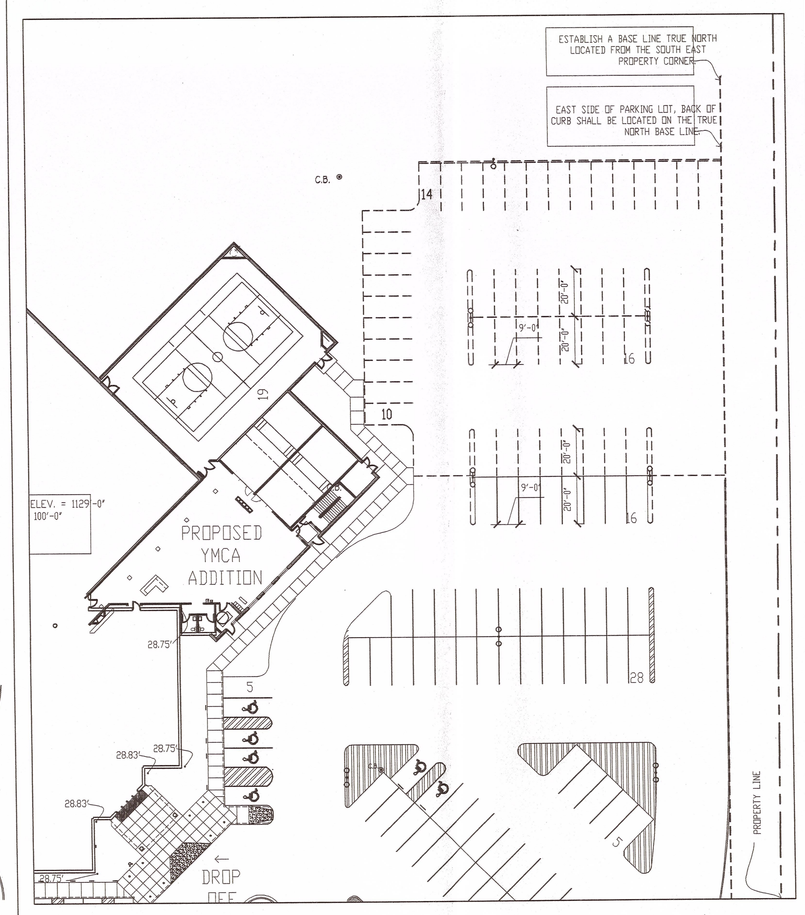

3 ALTERNATE SITE PLAN
SHOWING SPACES TO BE ADDED IF NEEDED

CITIES EDGE ARCHITECTS
103 Fifteenth Ave NW, Willmar, MN 56201
Phone: 320-235-7775 Fax: 320-235-5673
www.CitiesEdgeArchitects.com

Certification & Seal:

MARK	DATE	DESCRIPTION

DATE ISSUED:
ISSUE PHASE:
PROJECT TITLE:

KANDIYOHI COUNTY FAMILY YMCA ADDITION

PROJECT OWNER: YMCA
PROJECT LOCATION: WILLMAR, MN
SHEET TITLE:
SCALE: AS NOTED
PROJECT NUMBER: 25266
SHEET NUMBER: A001

This document contains confidential or proprietary information of Cities Edge, LLC. Neither this document nor the information herein is to be reproduced, distributed, used or disclosed either in whole or in part except as authorized by Cities Edge, LLC.

I:\25200\25266 - Marcus Constr - YMCA - Willmar\01. Drawings\Autocad\Architectural\Construction Documents\A001_Site Plan.dwg Printed by: jnagel on Jul 08, 2013 - 2:36pm